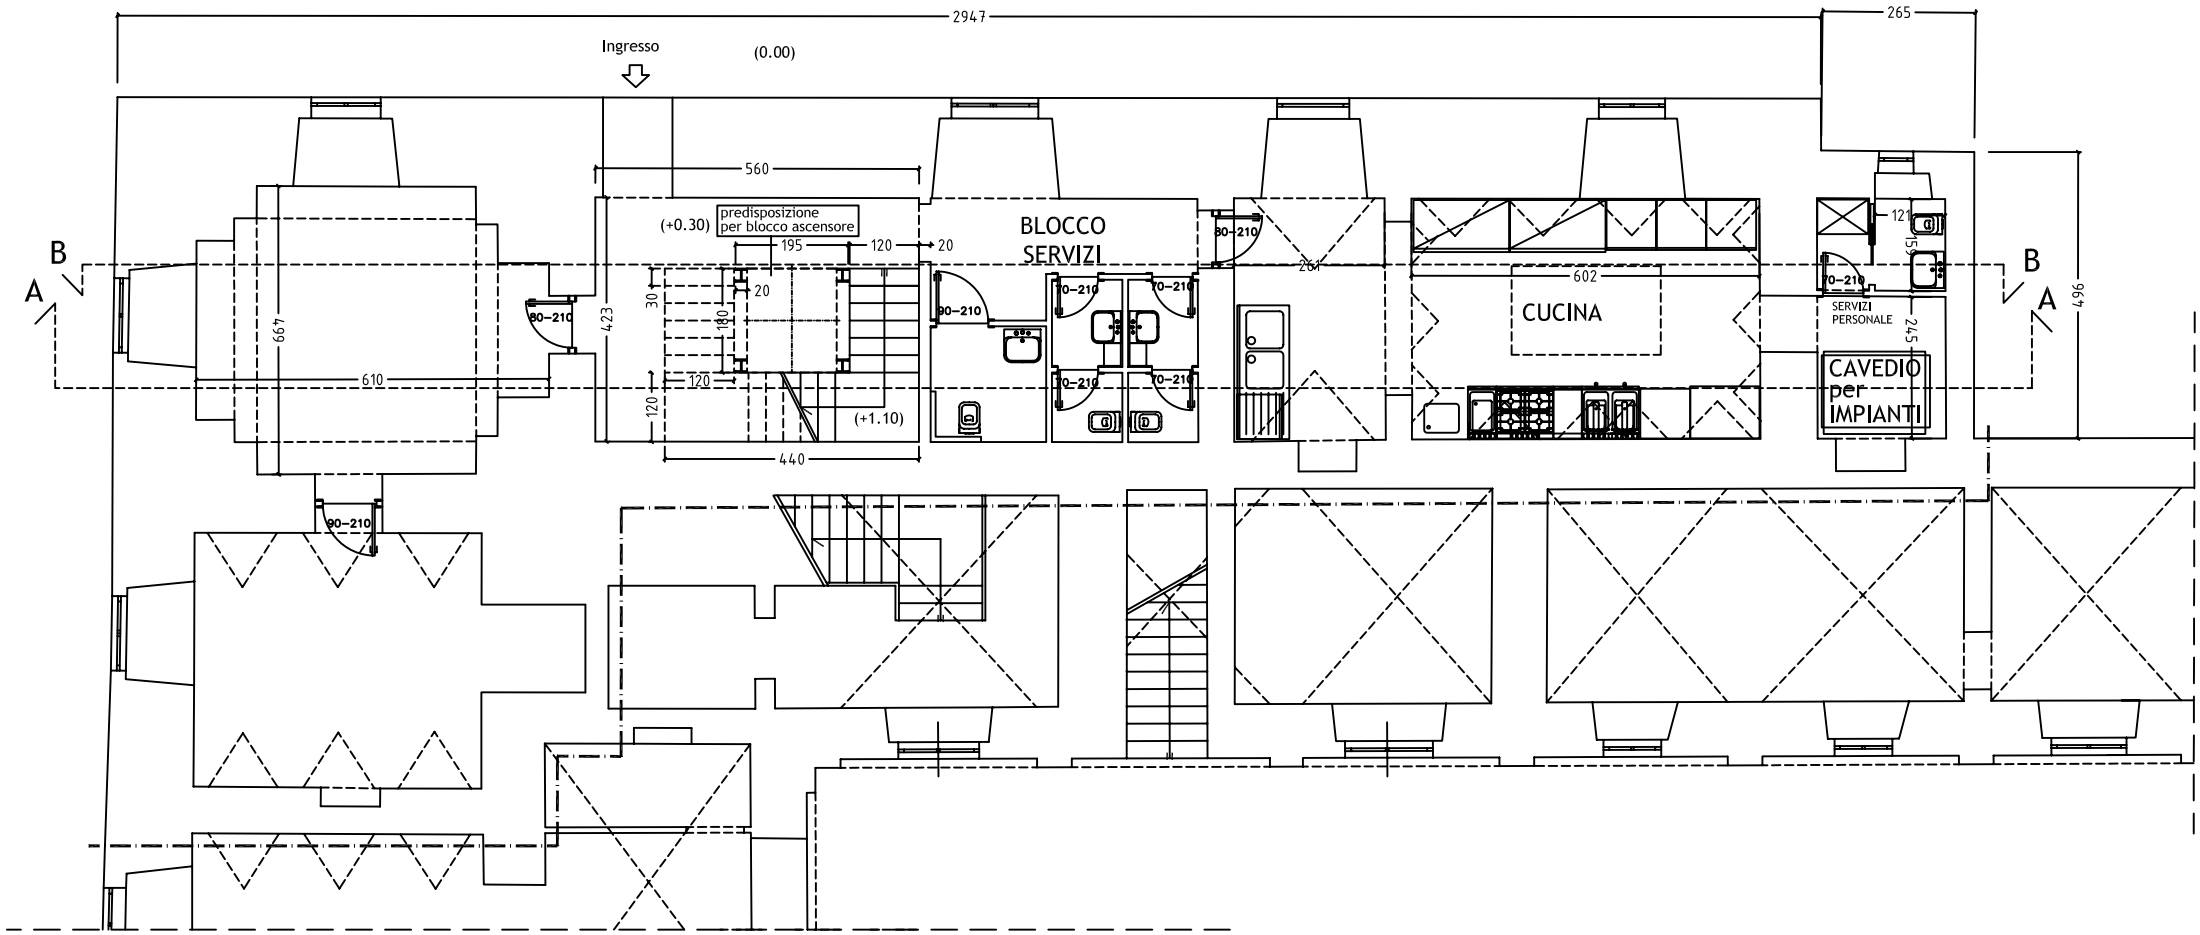

PIANTA PIANO TERRA - quota (+0.30m)